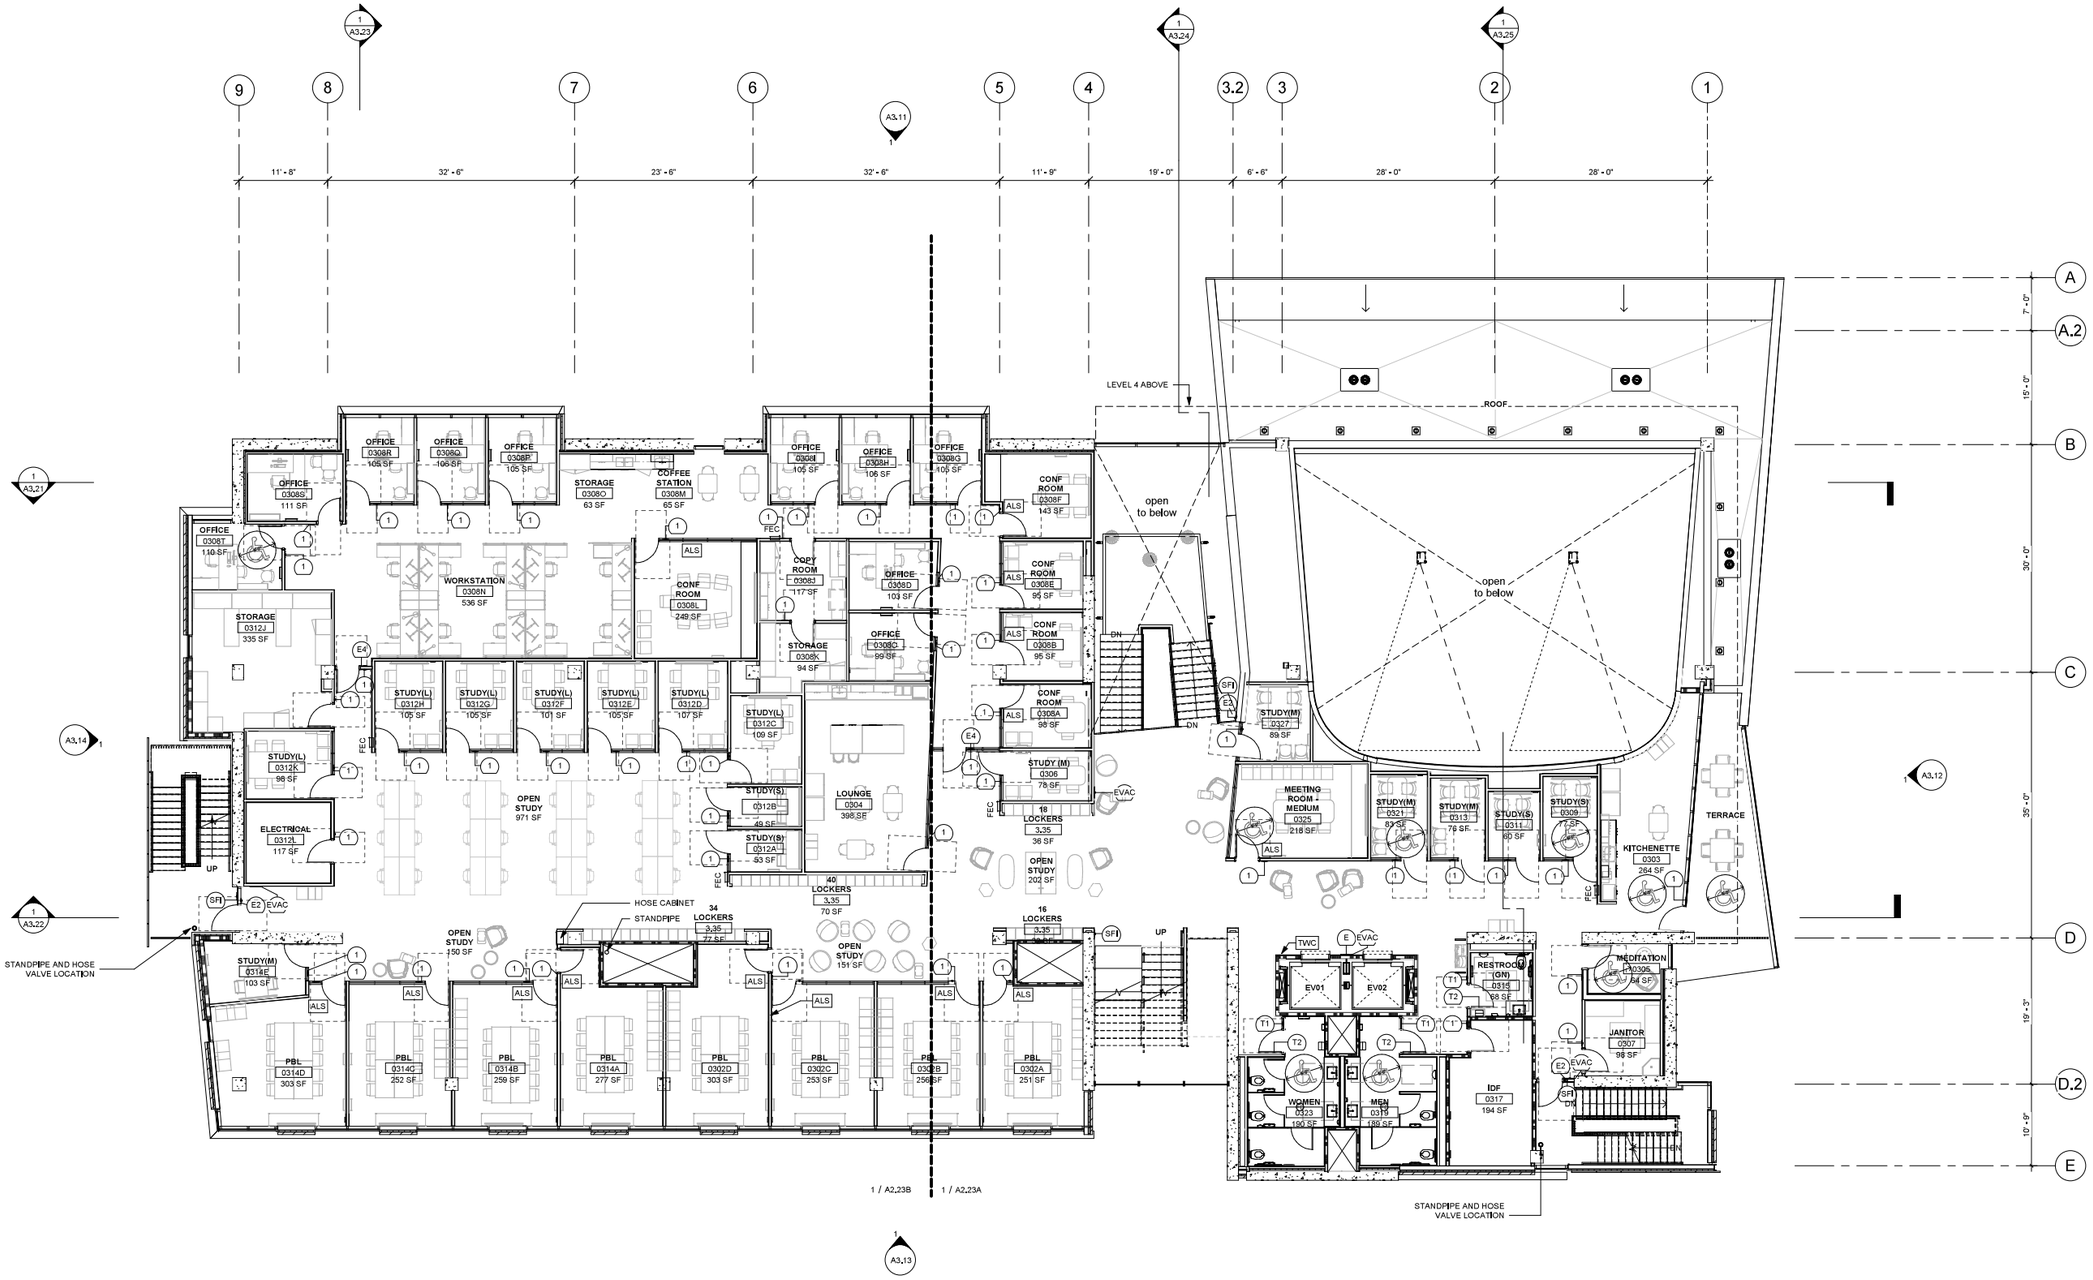

1 FLOOR PLAN LEVEL 03
1/8" = 1'-0"

SIGNAGE SCHEDULE

1	PUBLIC ROOM IDENTIFICATION
S	STAIR ACCESS
P	ACCESSIBILITY SYMBOL
E	ELEVATOR
V2	WHEELCHAIR COMPANION SIGN
T1	TOILET ROOM WALL SIGN
T2	TOILET ROOM DOOR SIGN
P	DIRECTIONAL SIGN
A	OCCUPANCY LOAD SIGN
SFI	STAIRWAY FLOOR IDENTIFICATION
SFIM	STAIRWAY FLOOR IDENTIFICATION MAIN
E1	EXIT - GRADE LEVEL EXIT
E2	EXIT STAIR DOWN
E3	TO EXIT
E4	EXIT ROUTE
E5	NOT AN EXIT
EVAC	EVACUATION MAP
TWC	TWO WAY COMMUNICATION DIRECTIONS SIGN
FS	FIRE SPRINKLER RISER
EX	FUME EXHAUST SIGN
ALS	ASSISTIVE LISTENING SIGN

UC RIVERSIDE

UNIVERSITY OF CALIFORNIA, RIVERSIDE

900 UNIVERSITY AVENUE, RIVERSIDE, CA 92521

SCHOOL OF MEDICINE EDUCATION BUILDING II

UCR PROJECT NO.: 954045 / CAAN NO.: P5836

DESIGN PACKAGE 4
INTERIOR ARCHITECTURE & SITE

DESIGN-BUILD TEAM

CO ARCHITECTS

ARCHITECT: CO ARCHITECTS
DESIGN-BUILDER: HENSEL PHELPS
STRUCTURAL ENGINEER: THORNTON TOMASETTI
FIRE & LIFE SAFETY ENGINEER: WODEN FIRE
MECHANICAL & ELECTRICAL ENGINEER: P2S INC.
CIVIL ENGINEER: WEBB ASSOCIATES
LANDSCAPE ARCHITECT: SPURLOCK

HENSEL PHELPS
Plan. Build. Manage.

PROFESSIONAL STAMP

LICENSED ARCHITECT JAMES WILLIAM HEARD C-26166 1-31-23 REGISTERED PROFESSIONAL ENGINEER STATE OF CALIFORNIA

AGENCY STAMP

ISSUED FOR	REV	DATE
100% FOR CONSTRUCTION		2/18/22

KEYPLAN

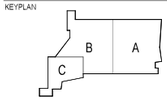

NORTH

OVERALL FLOOR PLAN - LEVEL 3
SHEET TITLE

A2.13
SHEET NUMBER