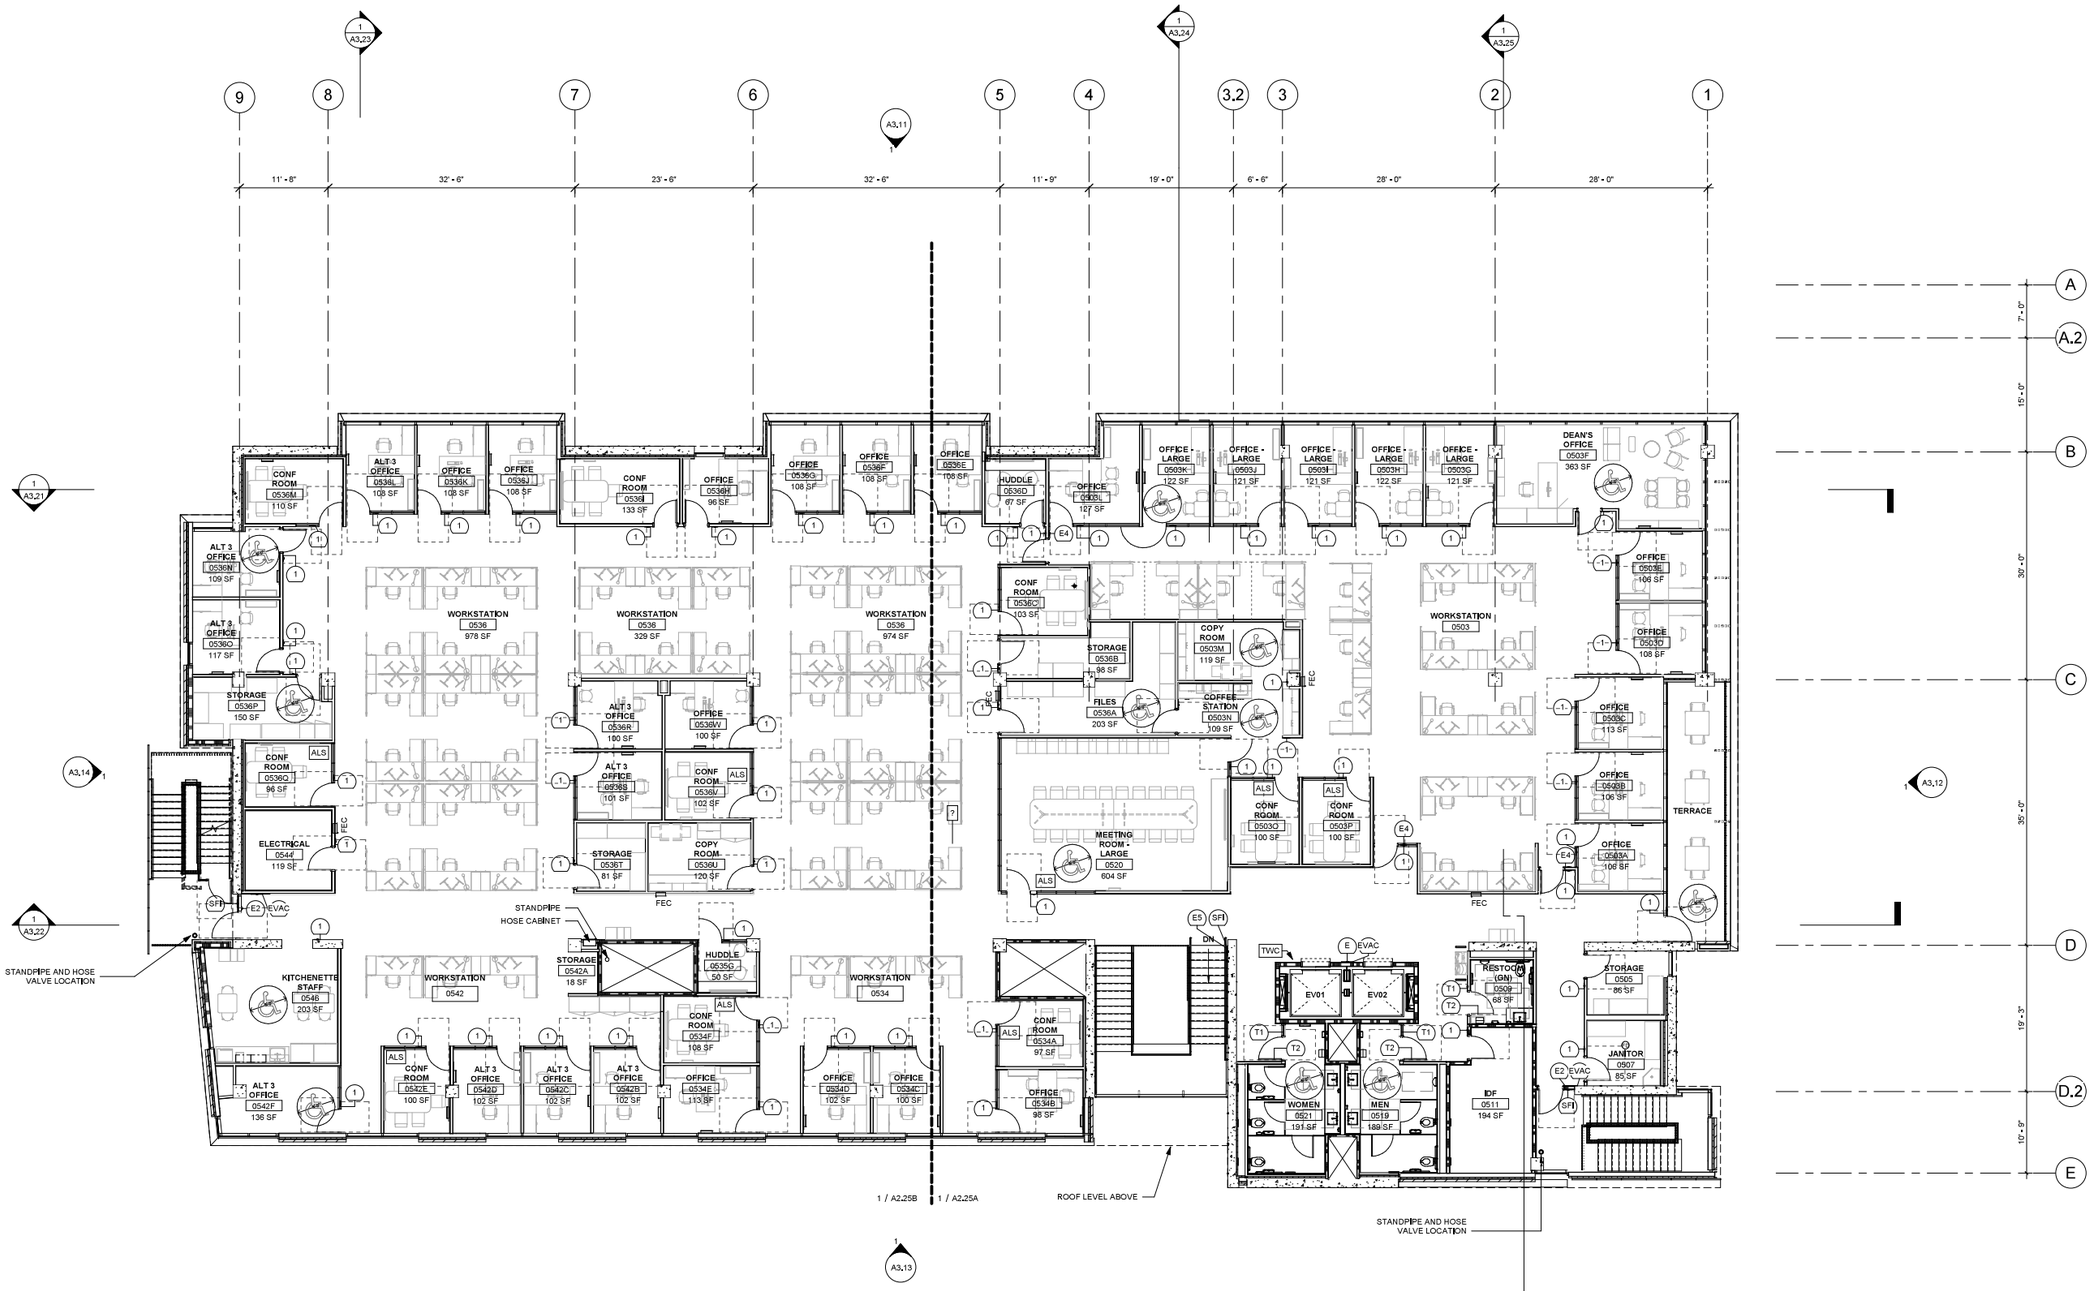

1 FLOOR PLAN LEVEL 05
1/8" = 1'-0"

SIGNAGE SCHEDULE

1	PUBLIC ROOM IDENTIFICATION
S	STAIR ACCESS
P	ACCESSIBILITY SYMBOL
E	ELEVATOR
V2	WHEELCHAIR COMPANION SIGN
T1	TOILET ROOM WALL SIGN
T2	TOILET ROOM DOOR SIGN
P	DIRECTIONAL SIGN
A	OCCUPANCY LOAD SIGN
SFI	STAIRWAY FLOOR IDENTIFICATION
SFIM	STAIRWAY FLOOR IDENTIFICATION MAIN
E1	EXIT - GRADE LEVEL EXIT
E2	EXIT STAIR DOWN
E3	TO EXIT
E4	EXIT ROUTE
E5	NOT AN EXIT
EVAC	EVACUATION MAP
TWC	TWO WAY COMMUNICATION DIRECTIONS SIGN
FS	FIRE SPRINKLER RISER
EX	FUME EXHAUST SIGN
ALS	ASSISTIVE LISTENING SIGN

UC RIVERSIDE

UNIVERSITY OF CALIFORNIA, RIVERSIDE

900 UNIVERSITY AVENUE, RIVERSIDE, CA 92521

SCHOOL OF MEDICINE
EDUCATION BUILDING II

UCR PROJECT NO.: 954045 / CAAN NO.: P5836

DESIGN PACKAGE 4
INTERIOR ARCHITECTURE & SITE

DESIGN-BUILD TEAM

CO ARCHITECTS

ARCHITECT
CO ARCHITECTS
STRUCTURAL ENGINEER
THORNTON TOMASETTI
MECHANICAL & ELECTRICAL ENGINEER
P2S INC.
LANDSCAPE ARCHITECT
SPURLOCK

DESIGN-BUILDER
HENSEL PHELPS
FIRE & LIFE SAFETY ENGINEER
WODEN FIRE
CIVIL ENGINEER
WEBB ASSOCIATES

HENSEL PHELPS
Plan. Build. Manage.

PROFESSIONAL STAMP

LICENSED ARCHITECT
JAMES WILLIAM WARD
C-26166
1-31-23
REGISTERED DATE
STATE OF CALIFORNIA

AGENCY STAMP

ISSUED FOR	REV	DATE
100% FOR CONSTRUCTION		2/18/22

KEYPLAN

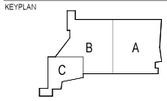

NORTH

OVERALL FLOOR PLAN - LEVEL 5
SHEET TITLE

A2.15
SHEET NUMBER